© Copyright Kent County Council 2026.
© Mapping Crown Copyright and database right 2026.
Ordnance Survey 100019238.

Location 1

Location 2

Location 3

Location 4

Location 5

Location 6

Location 7

HIGH STREET

MILL LANE

CROWN ROAD

FORGE WAY

PALMERS ORCHARD

BOAKES MEADOW

CHURCH STREET

MESNE WAY

SHOREHAM PLACE

Shoreham

Meanfield Wood

SHOREHAM VILLAGE
SHOREHAM

20MPH SPEED LIMIT
LOCATION PLAN

FOR CONSTRUCTION

1:6000 AT A3

Do not scale

26-SE-PAR-2838/01

0

Rev	Revision Date	Purpose of revision	Drawn	Check'd	App'd
0	29/09/26	FIRST ISSUE	EB	MTS	RS

Kent County Council
Kroner House,
Eurogate Business Park,
Ashford TN24 8XU
Tel: 03000 418181

This drawing is not to be used in whole or part other than for the intended purpose and project as defined on this drawing. Refer to the contract for full terms and conditions.

Z:\Shared Local\ASH-SVR25\GT SPD\Districts\SE\Schemes\26-27\26-SE-PAR-2838 High Street, Shoreham - 20mph\Design\Drawing1.dwg

A3

© Copyright Kent County Council 2026.
© Mapping Crown Copyright and database right 2026.
Ordnance Survey 100019238.

Location 1

HIGH STREET

Oxbourne

10m L

3m H

Vegetation to be cut back to improve sign visibility

MILL LANE

Oxbourne Cottages

TD 1/1



Take down and remove to tip off to site 1no sign and 1no post.

Notes

TD 1/1 — Sign take down (Refer to Sign Schedule)

Sign Position and Orientation

Vegetation clearance

Rev	Revision Date	Purpose of revision	Drawn	Chec'd	App'd
0	29/09/26	FIRST ISSUE	EB	MTS	RS

Kent County Council
Kroner House,
Eurogate Business Park,
Ashford
TN24 8XU
Tel: 03000 418181

Project

HIGH STREET
SHOREHAM

Drawing title

20MPH SPEED LIMIT
SITE CLEARANCE
SHEET 1 OF 4

Drawing status

FOR CONSTRUCTION


Scale: 1:200 AT A3 | Do not scale

Drawing number: 26-SE-PAR-2838/201 | Rev: 0

This drawing is not to be used in whole or part other than for the intended purpose and project as defined on this drawing. Refer to the contract for full terms and conditions.

Location 4

© Copyright Kent County Council 2026.
© Mapping Crown Copyright and database right 2026.
Ordnance Survey 100019238.

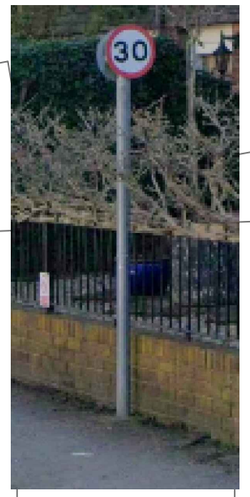



TD 2/1

TD 2/2

Take down and remove to tip off site 2no 30 repeater signs and 1no post.

HIGH STREET

5

3

PH

Notes

TD 1/1 — Sign take down (Refer to Sign Schedule)

Sign Position and Orientation

Rev	Revision Date	Purpose of revision	Drawn	Chec'd	App'd
0	29/09/26	FIRST ISSUE	EB	MTS	RS

Kent County Council
Kroner House,
Eurogate Business Park,
Ashford
TN24 8XU
Tel: 03000 418181

Project
HIGH STREET
SHOREHAM

Drawing title
20MPH SPEED LIMIT
SITE CLEARANCE
SHEET 2 OF 4

Drawing status
FOR CONSTRUCTION

Scale
1:200 AT A3

Do not scale

Drawing number
26-SE-PAR-2838/202

Rev
0

This drawing is not to be used in whole or part other than for the intended purpose and project as defined on this drawing. Refer to the contract for full terms and conditions.

© Copyright Kent County Council 2026.
© Mapping Crown Copyright and database right 2026.
Ordnance Survey 100019238.

Location 5

Jasmine Cottage

War Meml

Bridge Cottage


Riverside House

CHURCH STREET


Bridge House

Eyot House

TD 3/1

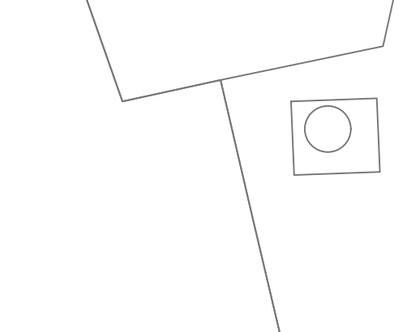

TD 3/2

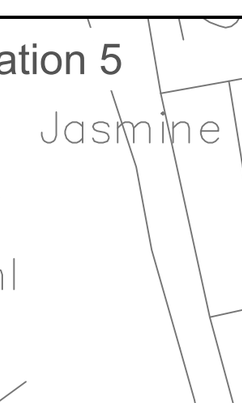

Take down and remove to tip off site 2no 30 repeater signs and 1no post.

Notes

TD 1/1 — Sign take down (Refer to Sign Schedule)

Sign Position and Orientation

Rev	Revision Date	Purpose of revision	Drawn	Chec'd	App'd
0	29/09/26	FIRST ISSUE	EB	MTS	RS

Kent County Council
Kroner House,
Eurogate Business Park,
Ashford
TN24 8XU
Tel: 03000 418181

Project

CHURCH STREET
SHOREHAM

Drawing title

20MPH SPEED LIMIT
SITE CLEARANCE
SHEET 3 OF 4

Drawing status

FOR CONSTRUCTION

Scale: 1:200 AT A3 — Do not scale

Drawing number: 26-SE-PAR-2838/203

Rev: 0

This drawing is not to be used in whole or part other than for the intended purpose and project as defined on this drawing. Refer to the contract for full terms and conditions.

© Copyright Kent County Council 2026.
© Mapping Crown Copyright and database right 2026.
Ordnance Survey 100019238.

Location 7





TD 4/1

TD 4/2

1

Take down and remove to tip off site 2no 30 repeater signs and 1no post.

MESNE WAY

FILSTON LANE

3m H

10m L

Vegetation to be cut back to improve sign visibility

Notes

TD 1/1 — Sign take down (Refer to Sign Schedule)

Sign Position and Orientation

Vegetation clearance

Rev	Revision Date	Purpose of revision	Drawn	Chec'd	App'd
0	29/09/26	FIRST ISSUE	EB	MTS	RS

Kent County Council
Kroner House,
Eurogate Business Park,
Ashford
TN24 8XU
Tel: 03000 418181

Project
FILSTON LANE
SHOREHAM

Drawing title
20MPH SPEED LIMIT
SITE CLEARANCE
SHEET 4 OF 4

Drawing status
FOR CONSTRUCTION

Scale: 1:200 AT A3 | Do not scale

Drawing number: 26-SE-PAR-2838/204

Rev: 0

This drawing is not to be used in whole or part other than for the intended purpose and project as defined on this drawing. Refer to the contract for full terms and conditions.

© Copyright Kent County Council 2026.
© Mapping Crown Copyright and database right 2026.
Ordnance Survey 100019238.

Location 1

1no new 1065 4300mm 20mph road marking roundel to be installed adjacent to 1no new 30mph road marking roundel.

HIGH STREET

Oxbou

Hou

MILL LANE

Oxbourne

Cottages

1065

1/1



1/2



1no new 20 terminal sign and 1no new 30 terminal sign to be mounted back-to-back on 1no new post in grass verge.

Notes

1. All dimensions are given in metres unless stated otherwise.
2. For TSRGD diagram number refer to the TSRGD 2016.

1/1 Non - illuminated Traffic Sign (Refer to Sign Schedule)

Sign Position and Orientation

1065 TSRGD Diagram Number

Rev	Revision Date	Purpose of revision	Drawn	Chec'd	App'd
0	29/09/26	FIRST ISSUE	EB	MTS	RS

Kent County Council
Kroner House,
Eurogate Business Park,
Ashford
TN24 8XU
Tel: 03000 418181

Project
HIGH STREET
SHOREHAM

Drawing title
20MPH SPEED LIMIT
SIGNAGE INSTALLS
SHEET 1 OF 6

Drawing status
FOR CONSTRUCTION

Scale
1:200 AT A3


Do not scale

Drawing number
26-SE-PAR-2838/1201

Rev
0

This drawing is not to be used in whole or part other than for the intended purpose and project as defined on this drawing. Refer to the contract for full terms and conditions.

© Copyright Kent County Council 2026.
© Mapping Crown Copyright and database right 2026.
Ordnance Survey 100019238.

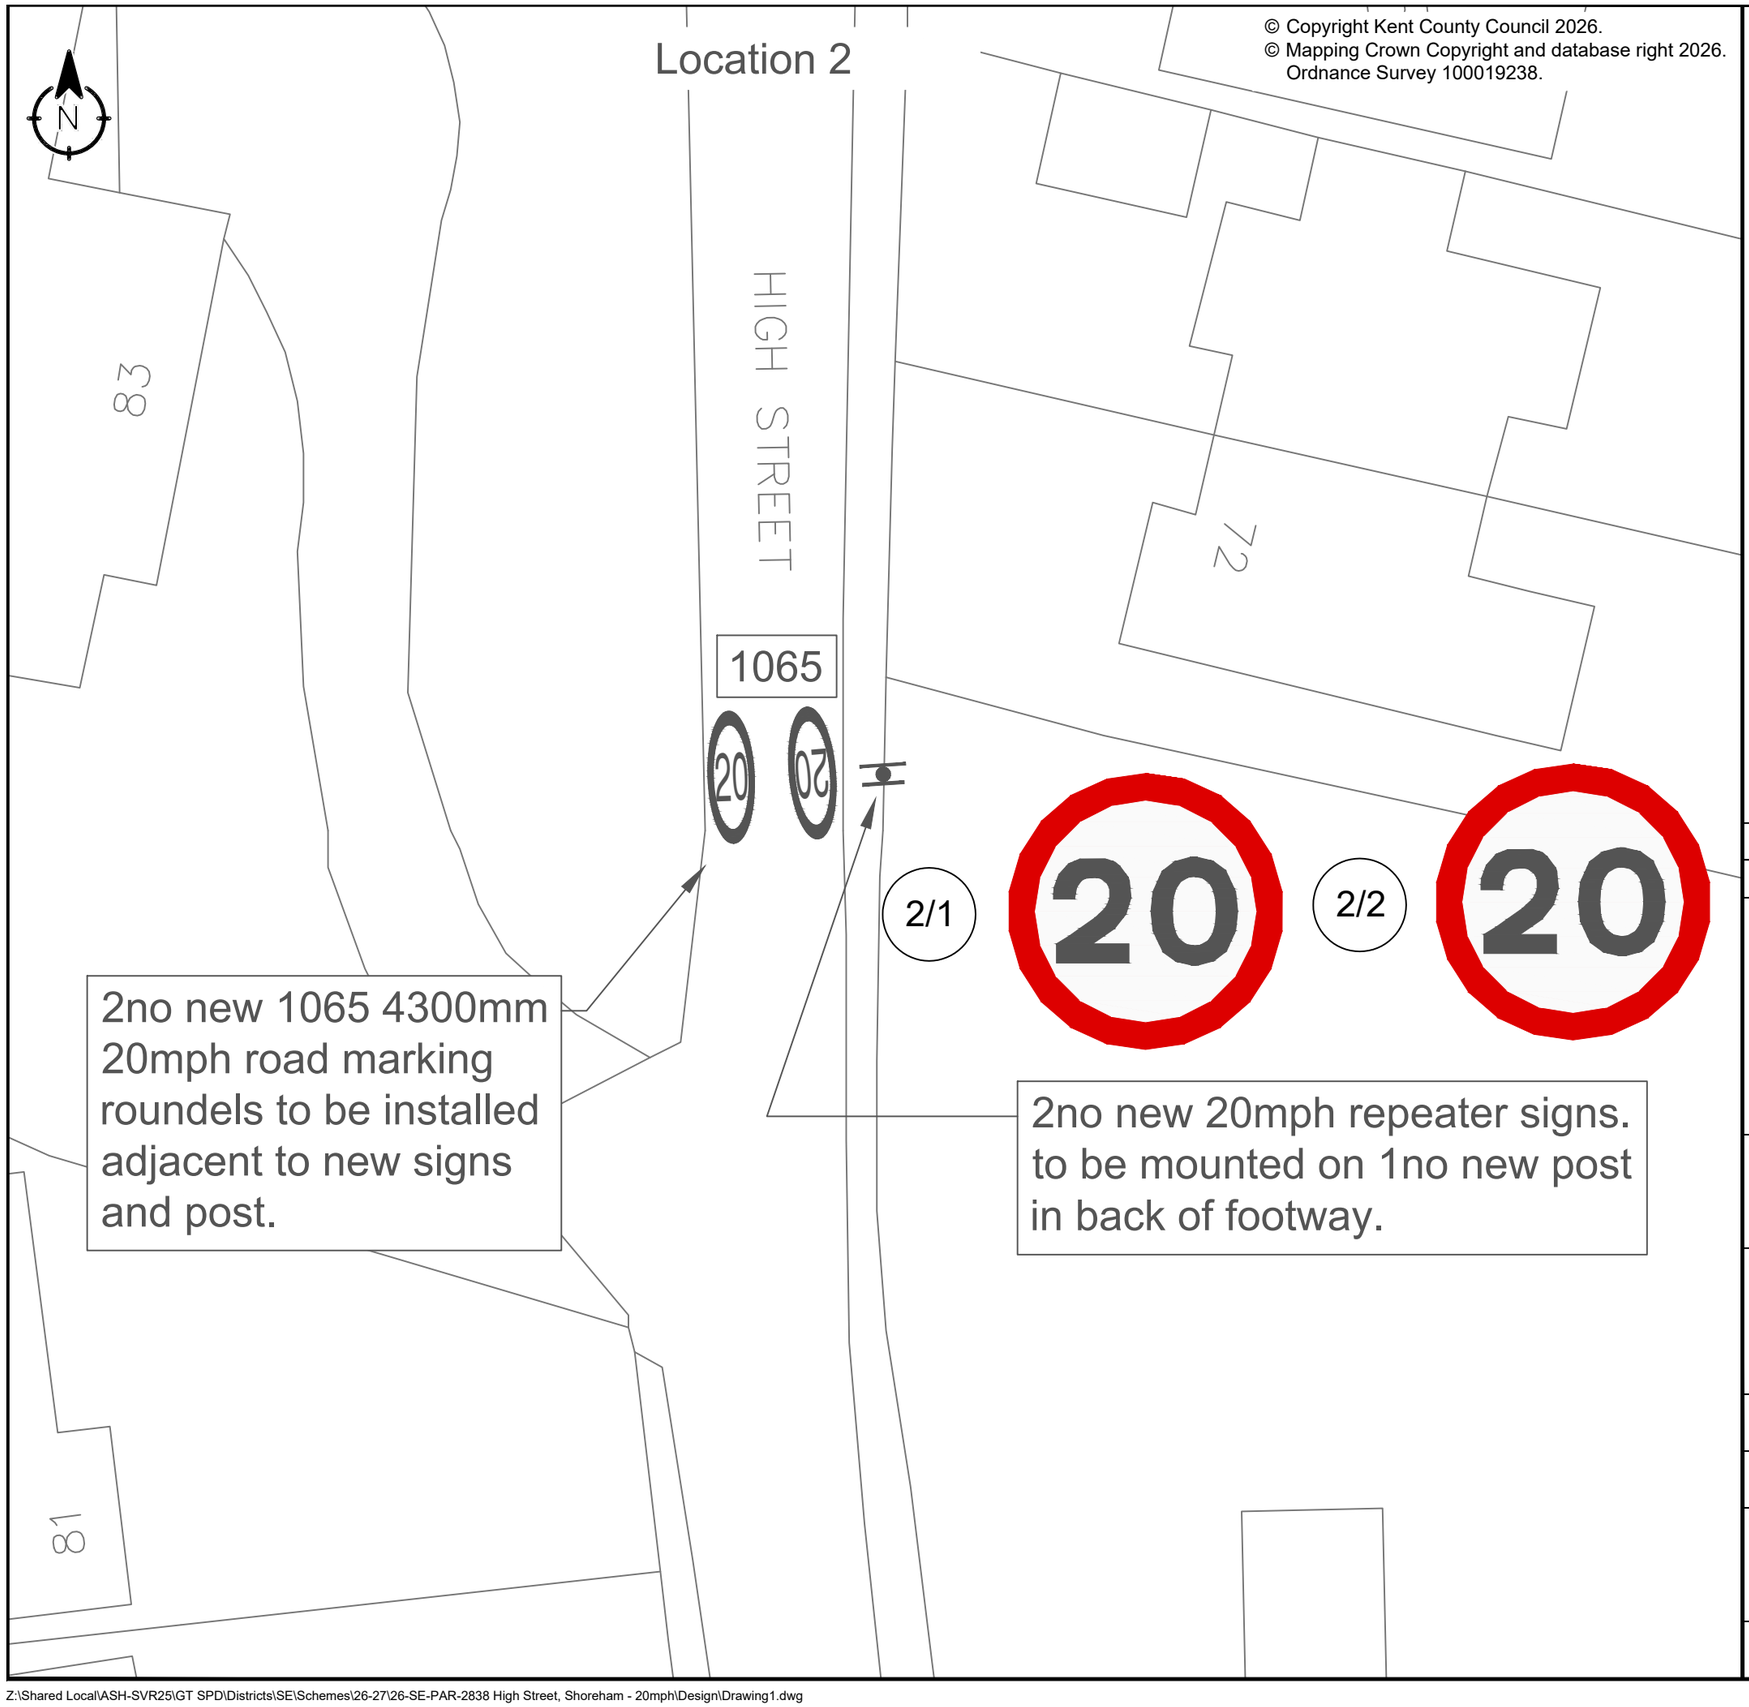

Notes

1. All dimensions are given in metres unless stated otherwise.
2. For TSRGD diagram number refer to the TSRGD 2016.

1/1 Non - illuminated Traffic Sign (Refer to Sign Schedule)

Sign Position and Orientation

1065 TSRGD Diagram Number

Rev	Revision Date	Purpose of revision	Drawn	Chec'd	App'd
0	29/09/26	FIRST ISSUE	EB	MTS	RS

Kent County Council
Kroner House,
Eurogate Business Park,
Ashford
TN24 8XU
Tel: 03000 418181

Project
HIGH STREET
SHOREHAM

Drawing title
20MPH SPEED LIMIT
SIGNAGE INSTALLS
SHEET 2 OF 7

Drawing status
FOR CONSTRUCTION


Scale
1:200 AT A3

Do not scale

Drawing number
26-SE-PAR-2838/1202

Rev
0

This drawing is not to be used in whole or part other than for the intended purpose and project as defined on this drawing. Refer to the contract for full terms and conditions.

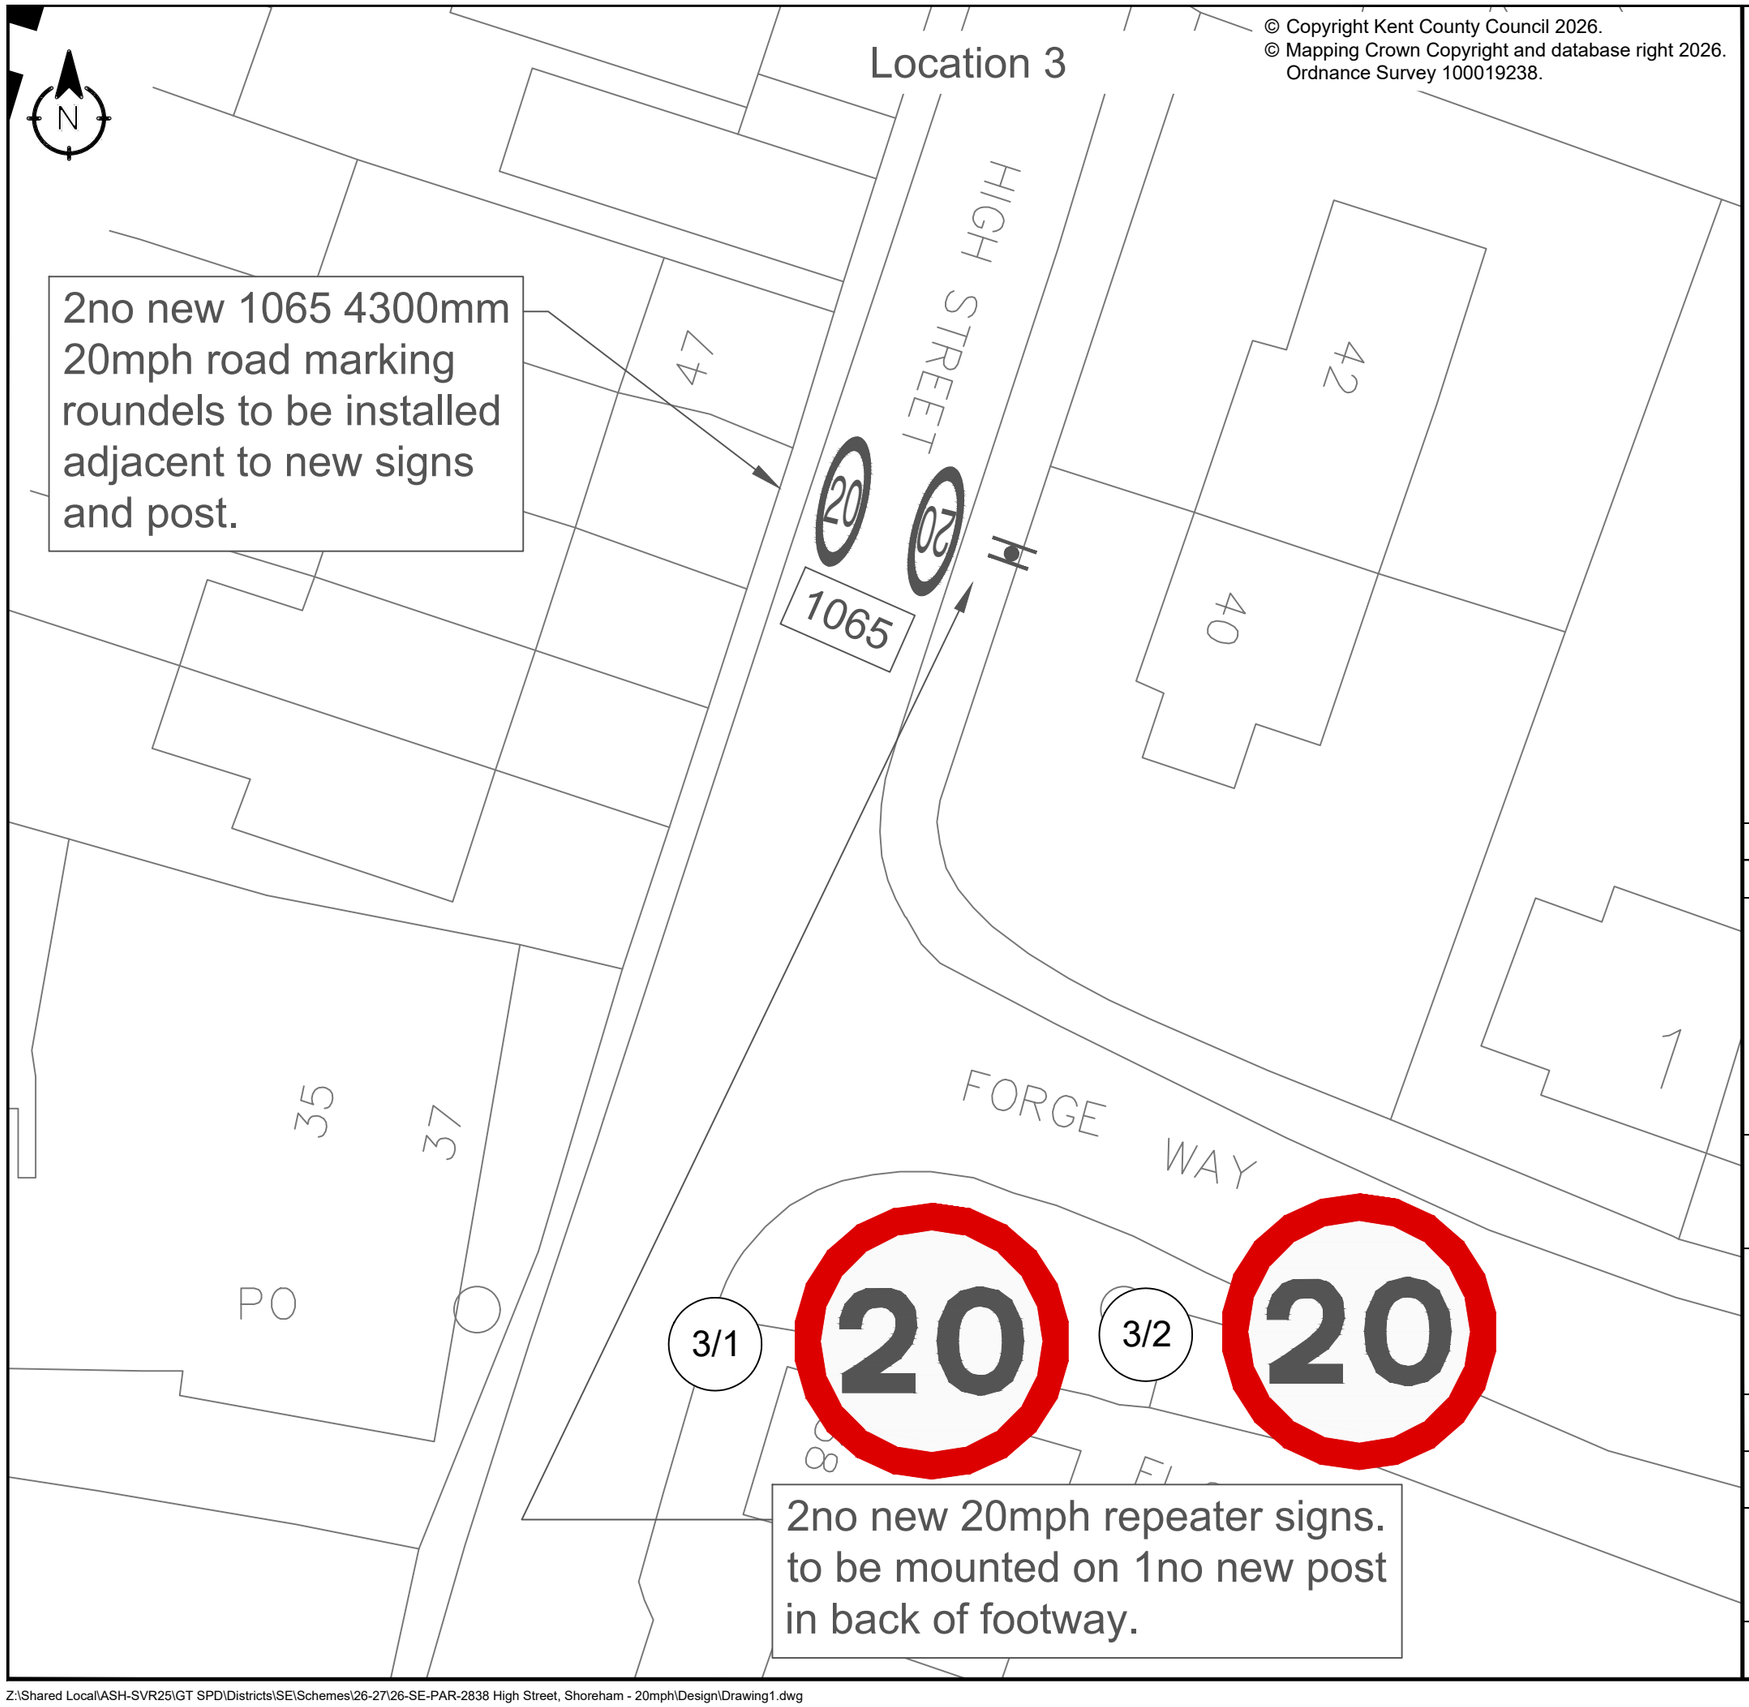

Notes

1. All dimensions are given in metres unless stated otherwise.
2. For TSRGD diagram number refer to the TSRGD 2016.

1/1 Non - illuminated Traffic Sign (Refer to Sign Schedule)

Sign Position and Orientation

1065 TSRGD Diagram Number

Rev	Revision Date	Purpose of revision	Drawn	Chec'd	App'd
0	29/09/26	FIRST ISSUE	EB	MTS	RS

Kent County Council
Kroner House,
Eurogate Business Park,
Ashford
TN24 8XU
Tel: 03000 418181

Project
HIGH STREET
SHOREHAM


Drawing title
20MPH SPEED LIMIT
SIGNAGE INSTALLS
SHEET 3 OF 7

Drawing status
FOR CONSTRUCTION

Scale 1:200 AT A3 | Do not scale

Drawing number 26-SE-PAR-2838/1203 | Rev 0

This drawing is not to be used in whole or part other than for the intended purpose and project as defined on this drawing. Refer to the contract for full terms and conditions.

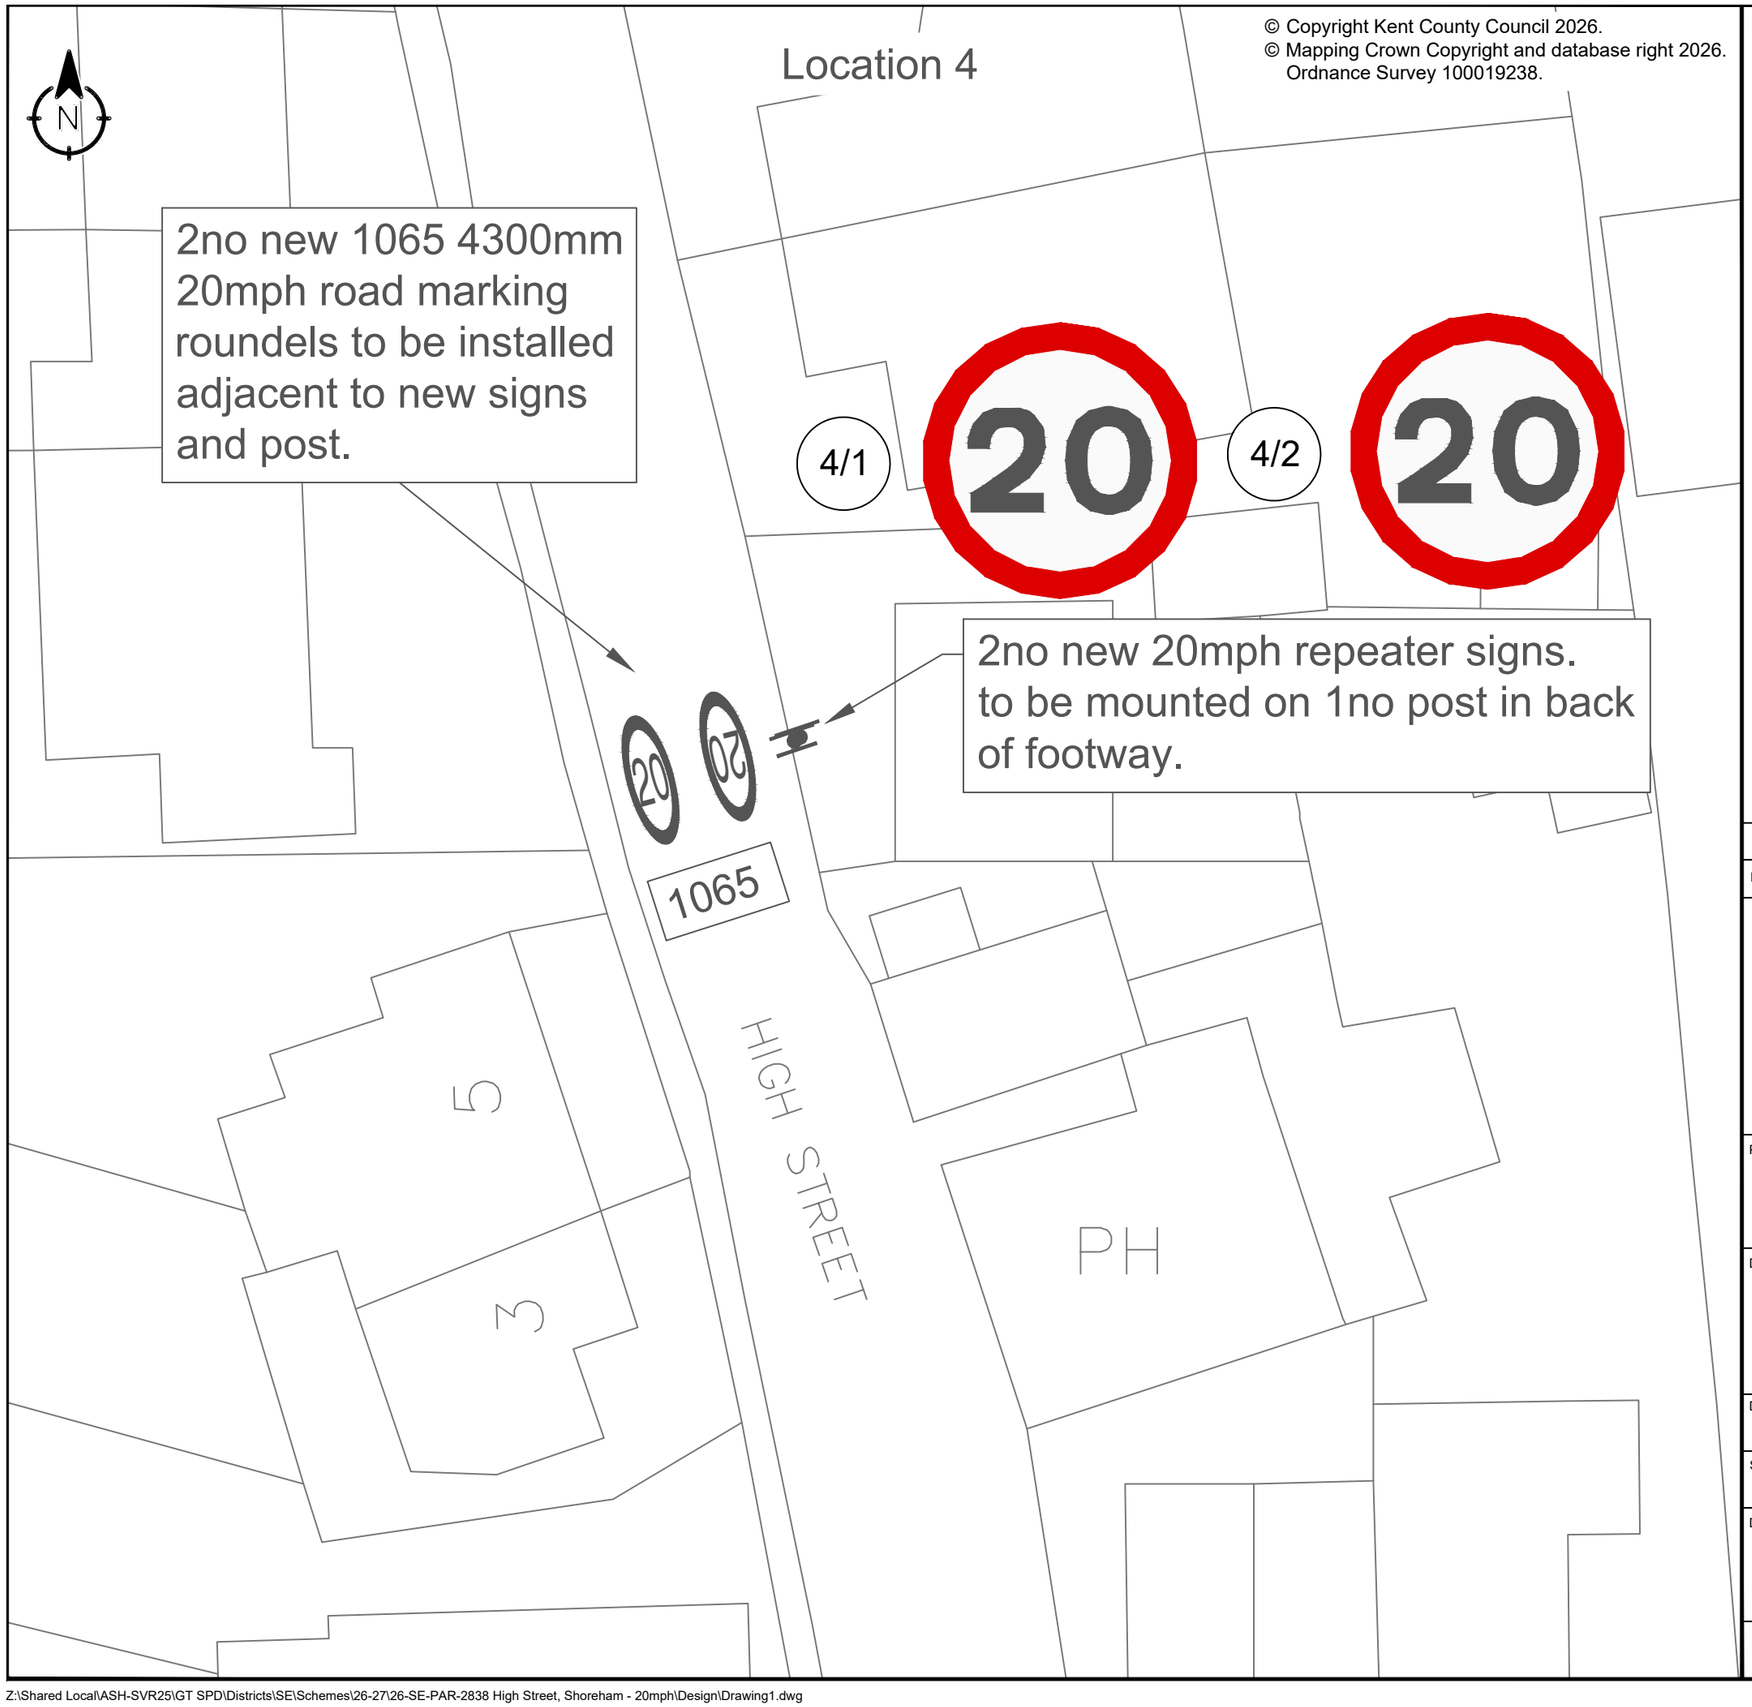

Notes

1. All dimensions are given in metres unless stated otherwise.
2. For TSRGD diagram number refer to the TSRGD 2016.

1/1 Non - illuminated Traffic Sign (Refer to Sign Schedule)

Sign Position and Orientation

1065 TSRGD Diagram Number

Rev	Revision Date	Purpose of revision	Drawn	Chec'd	App'd
0	29/09/26	FIRST ISSUE	EB	MTS	RS

Kent County Council
Kroner House,
Eurogate Business Park,
Ashford
TN24 8XU
Tel: 03000 418181

Project

HIGH STREET
SHOREHAM

Drawing title

20MPH SPEED LIMIT
SIGNAGE INSTALLS
SHEET 4 OF 7

Drawing status

FOR CONSTRUCTION

Scale: 1:200 AT A3 | Do not scale


Drawing number: 26-SE-PAR-2838/1204 | Rev: 0

This drawing is not to be used in whole or part other than for the intended purpose and project as defined on this drawing. Refer to the contract for full terms and conditions.

Z:\Shared Local\ASH-SVR25\GT SPD\Districts\SE\Schemes\26-27\26-SE-PAR-2838 High Street, Shoreham - 20mph\Design\Drawing1.dwg

A3

© Copyright Kent County Council 2026.
© Mapping Crown Copyright and database right 2026.
Ordnance Survey 100019238.

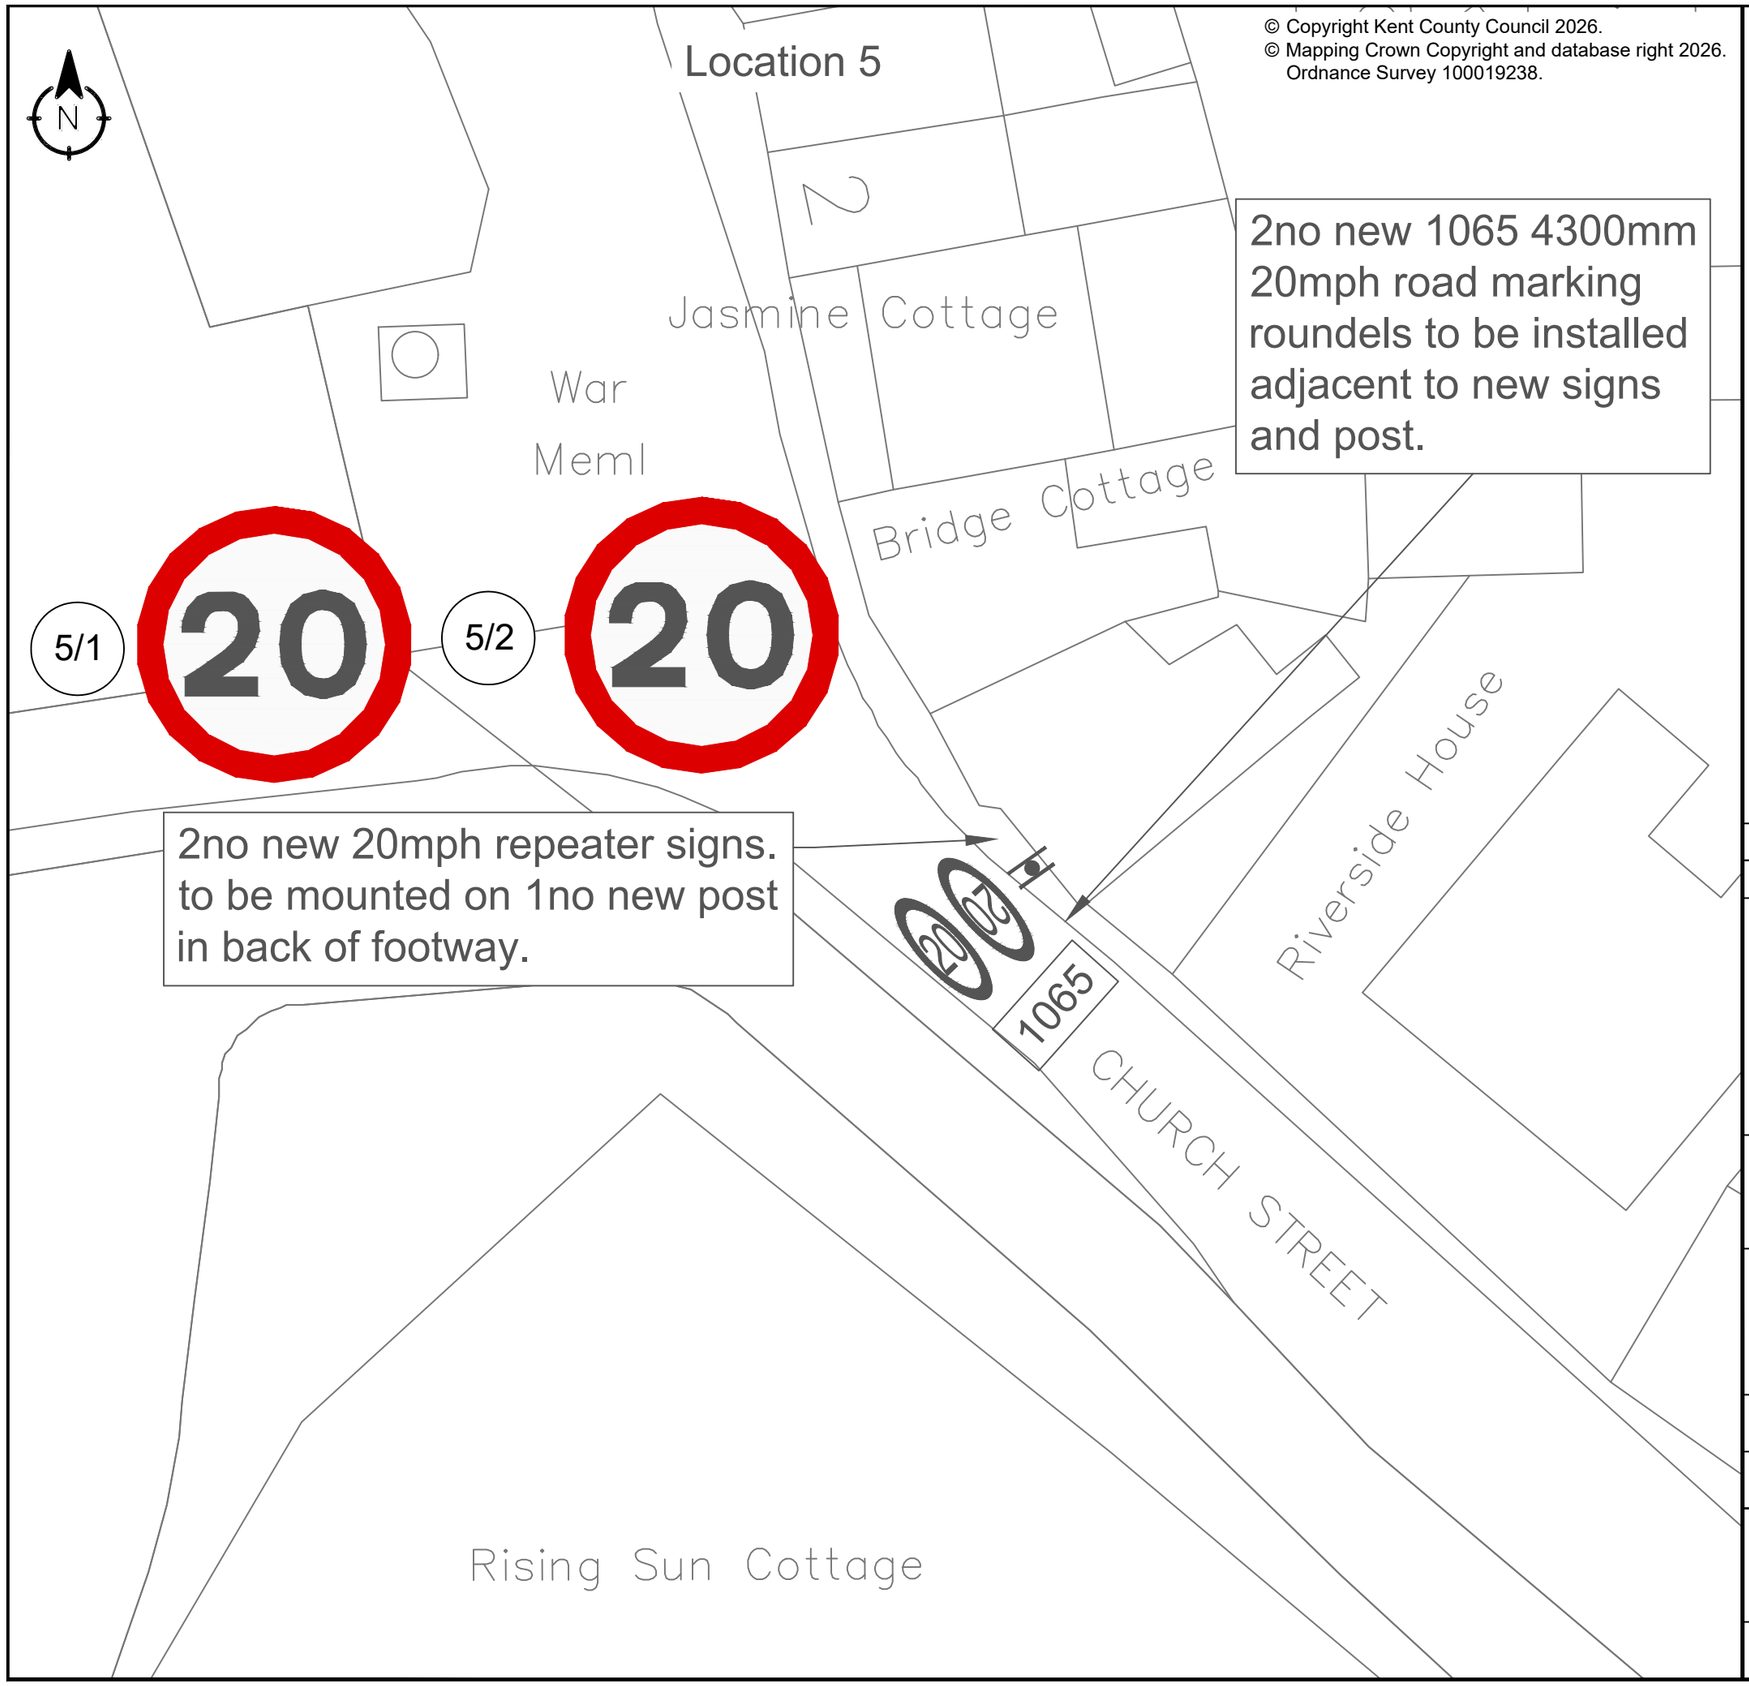

Notes

1. All dimensions are given in metres unless stated otherwise.
2. For TSRGD diagram number refer to the TSRGD 2016.

1/1 Non - illuminated Traffic Sign (Refer to Sign Schedule)

Sign Position and Orientation

1065 TSRGD Diagram Number

Rev	Revision Date	Purpose of revision	Drawn	Chec'd	App'd
0	29/09/26	FIRST ISSUE	EB	MTS	RS

Kent County Council
Kroner House,
Eurogate Business Park,
Ashford
TN24 8XU
Tel: 03000 418181

Project
CHURCH STREET
SHOREHAM

Drawing title
20MPH SPEED LIMIT
SIGNAGE INSTALLS
SHEET 5 OF 7

Drawing status
FOR CONSTRUCTION


Scale
1:200 AT A3

Do not scale

Drawing number
26-SE-PAR-2838/1205

Rev
0

This drawing is not to be used in whole or part other than for the intended purpose and project as defined on this drawing. Refer to the contract for full terms and conditions.

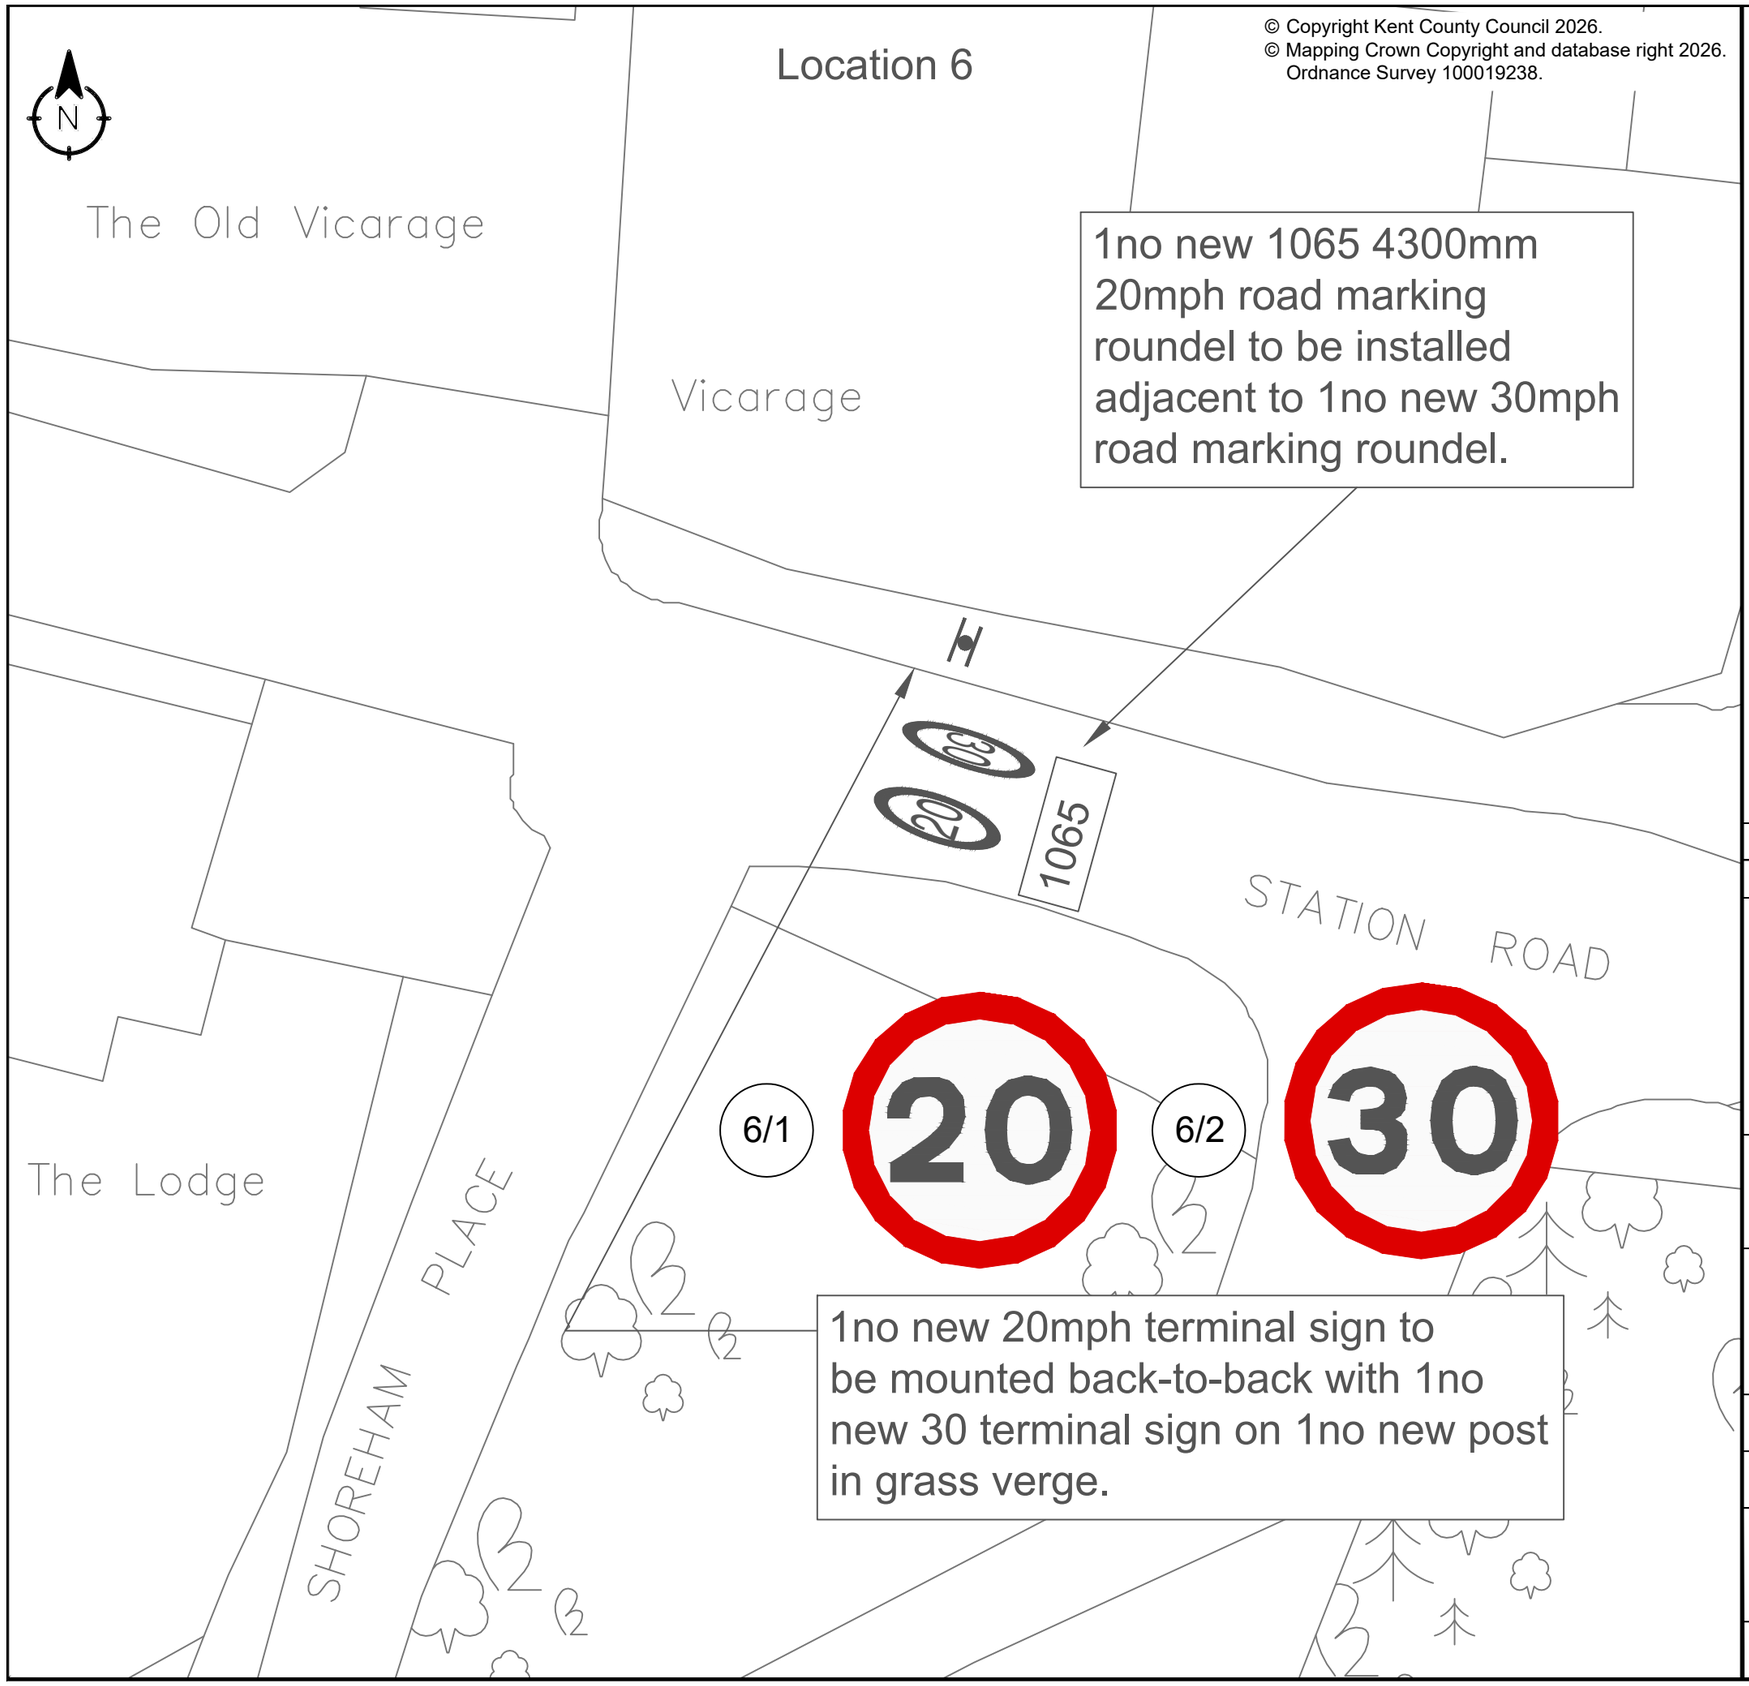

Notes

1. All dimensions are given in metres unless stated otherwise.
2. For TSRGD diagram number refer to the TSRGD 2016.

1/1 Non - illuminated Traffic Sign (Refer to Sign Schedule)

Sign Position and Orientation

1065 TSRGD Diagram Number

Rev	Revision Date	Purpose of revision	Drawn	Chec'd	App'd
0	29/09/26	FIRST ISSUE	EB	MTS	RS

Kent County Council
Kroner House,
Eurogate Business Park,
Ashford
TN24 8XU
Tel: 03000 418181

Project
STATION ROAD
SHOREHAM

Drawing title
20MPH SPEED LIMIT
SIGNAGE INSTALLS
SHEET 6 OF 7


Drawing status
FOR CONSTRUCTION

Scale
1:200 AT A3
Do not scale

Drawing number
26-SE-PAR-2838/1206

Rev
0

This drawing is not to be used in whole or part other than for the intended purpose and project as defined on this drawing. Refer to the contract for full terms and conditions.

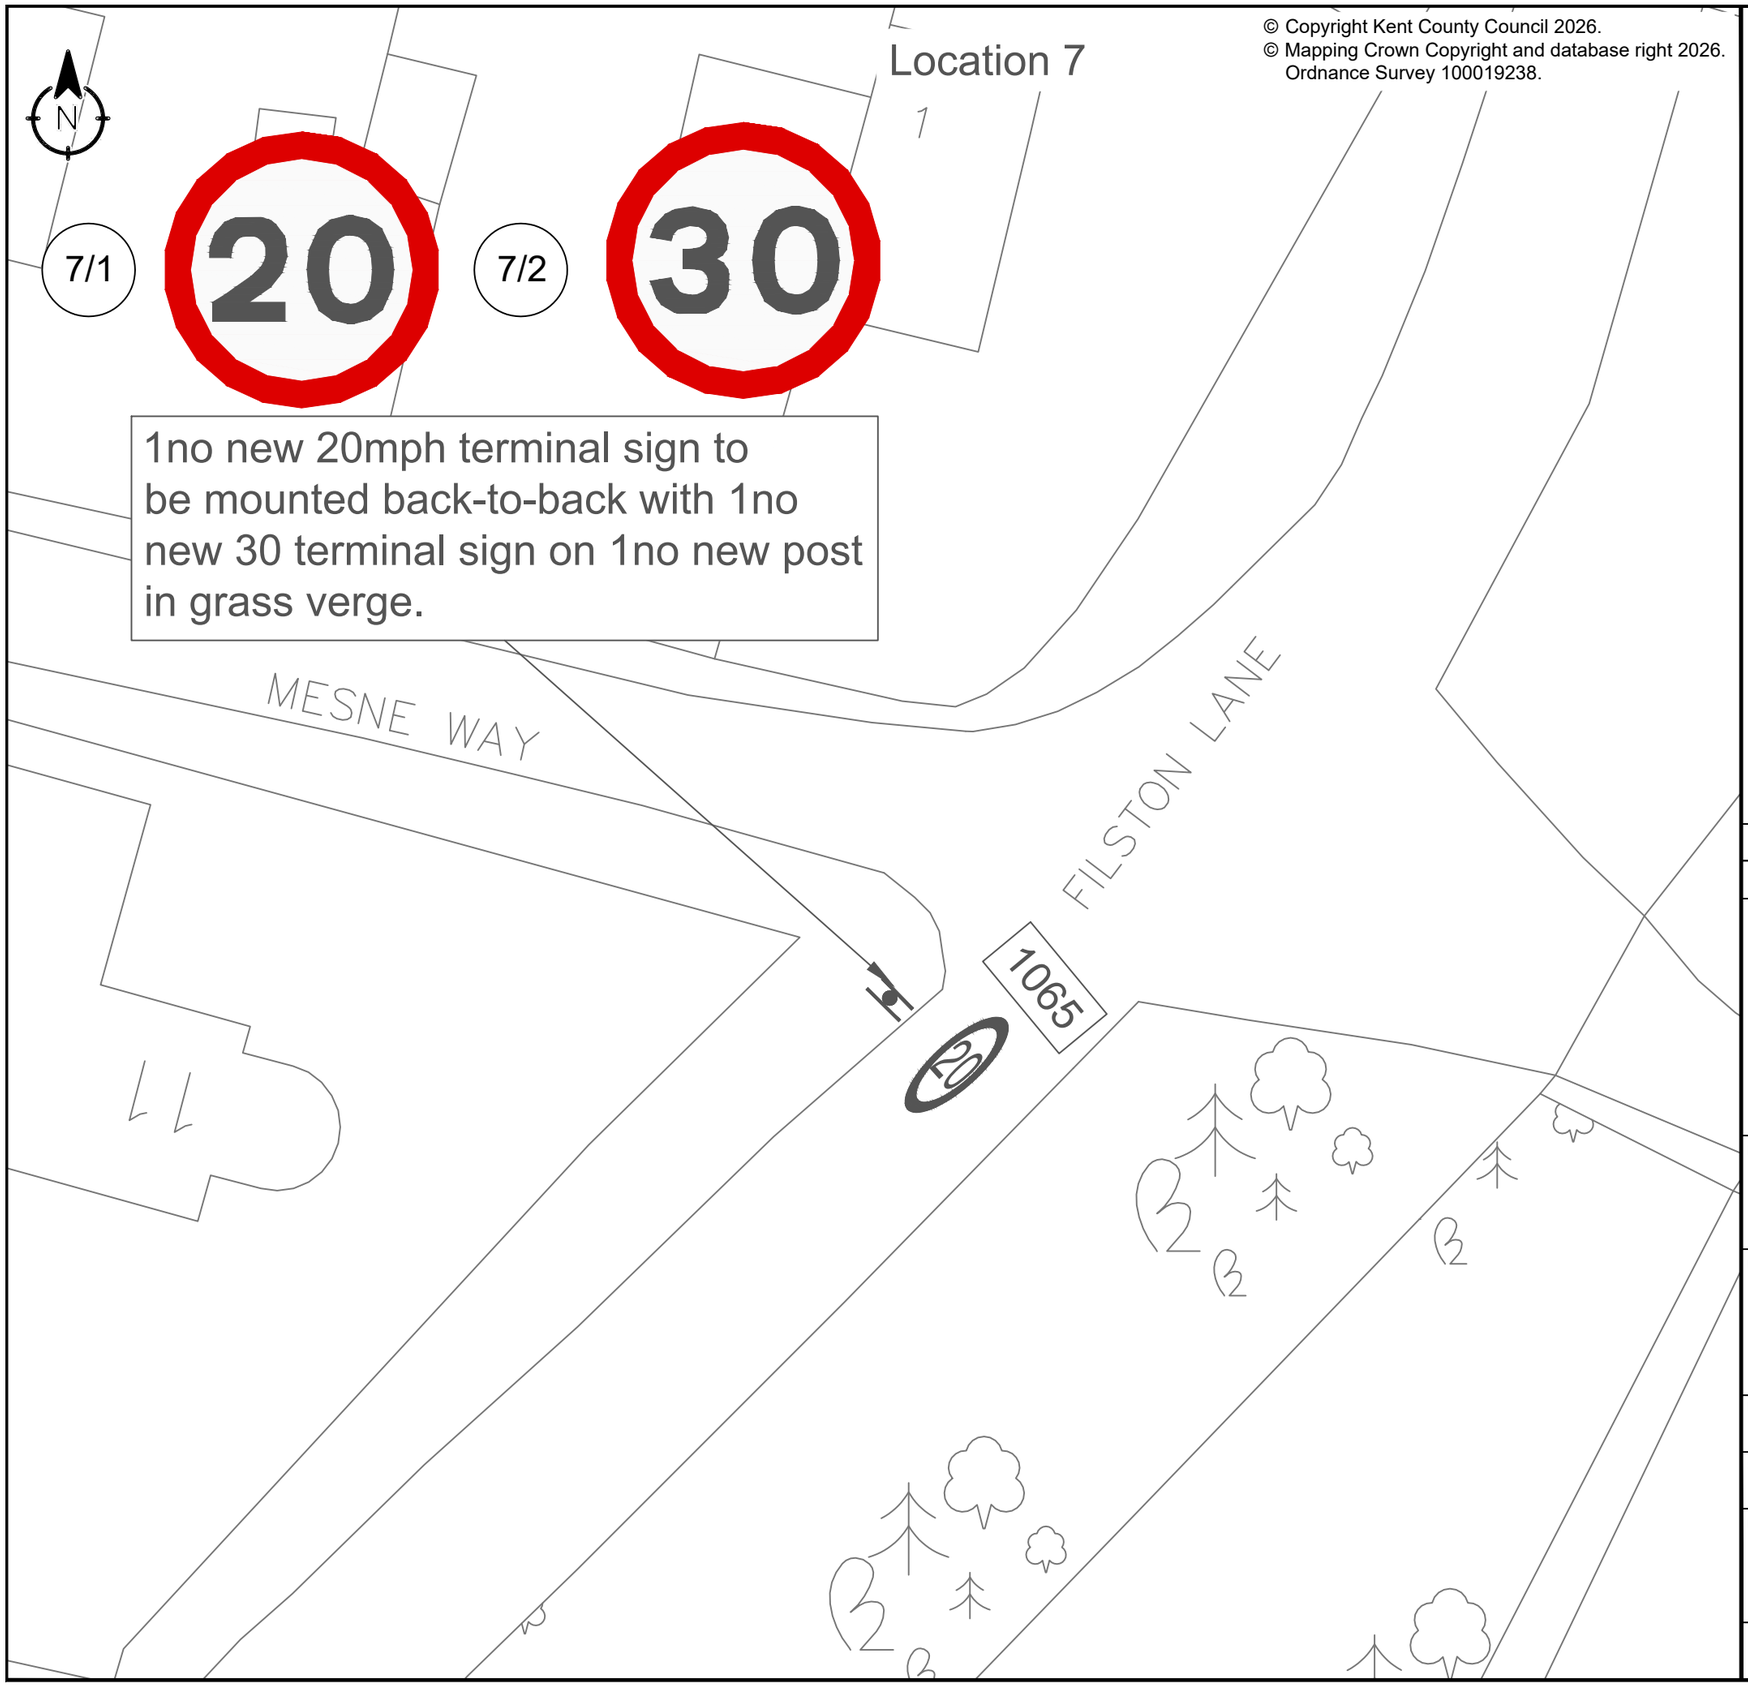

© Copyright Kent County Council 2026.
© Mapping Crown Copyright and database right 2026. Ordnance Survey 100019238.

Notes

1. All dimensions are given in metres unless stated otherwise.
2. For TSRGD diagram number refer to the TSRGD 2016.

1/1 Non - illuminated Traffic Sign (Refer to Sign Schedule)

Sign Position and Orientation

1065 TSRGD Diagram Number

Rev	Revision Date	Purpose of revision	Drawn	Chec'd	App'd
0	29/09/26	FIRST ISSUE	EB	MTS	RS

Kent County Council
Kroner House,
Eurogate Business Park,
Ashford
TN24 8XU
Tel: 03000 418181

Project
FILSTON LANE
SHOREHAM

Drawing title
20MPH SPEED LIMIT
SIGNAGE INSTALLS
SHEET 7 OF 7

Drawing status
FOR CONSTRUCTION

Scale
1:200 AT A3
Do not scale

Drawing number
26-SE-PAR-2838/1207

Rev
0

This drawing is not to be used in whole or part other than for the intended purpose and project as defined on this drawing. Refer to the contract for full terms and conditions.

Z:\Shared Local\ASH-SVR25\GT SPD\Districts\SE\Schemes\26-27\26-SE-PAR-2838 High Street, Shoreham - 20mph\Design\Drawing1.dwg

A3